


インフラ関連図(図面2)

別紙 1

250514作成
(A3:1/1000)

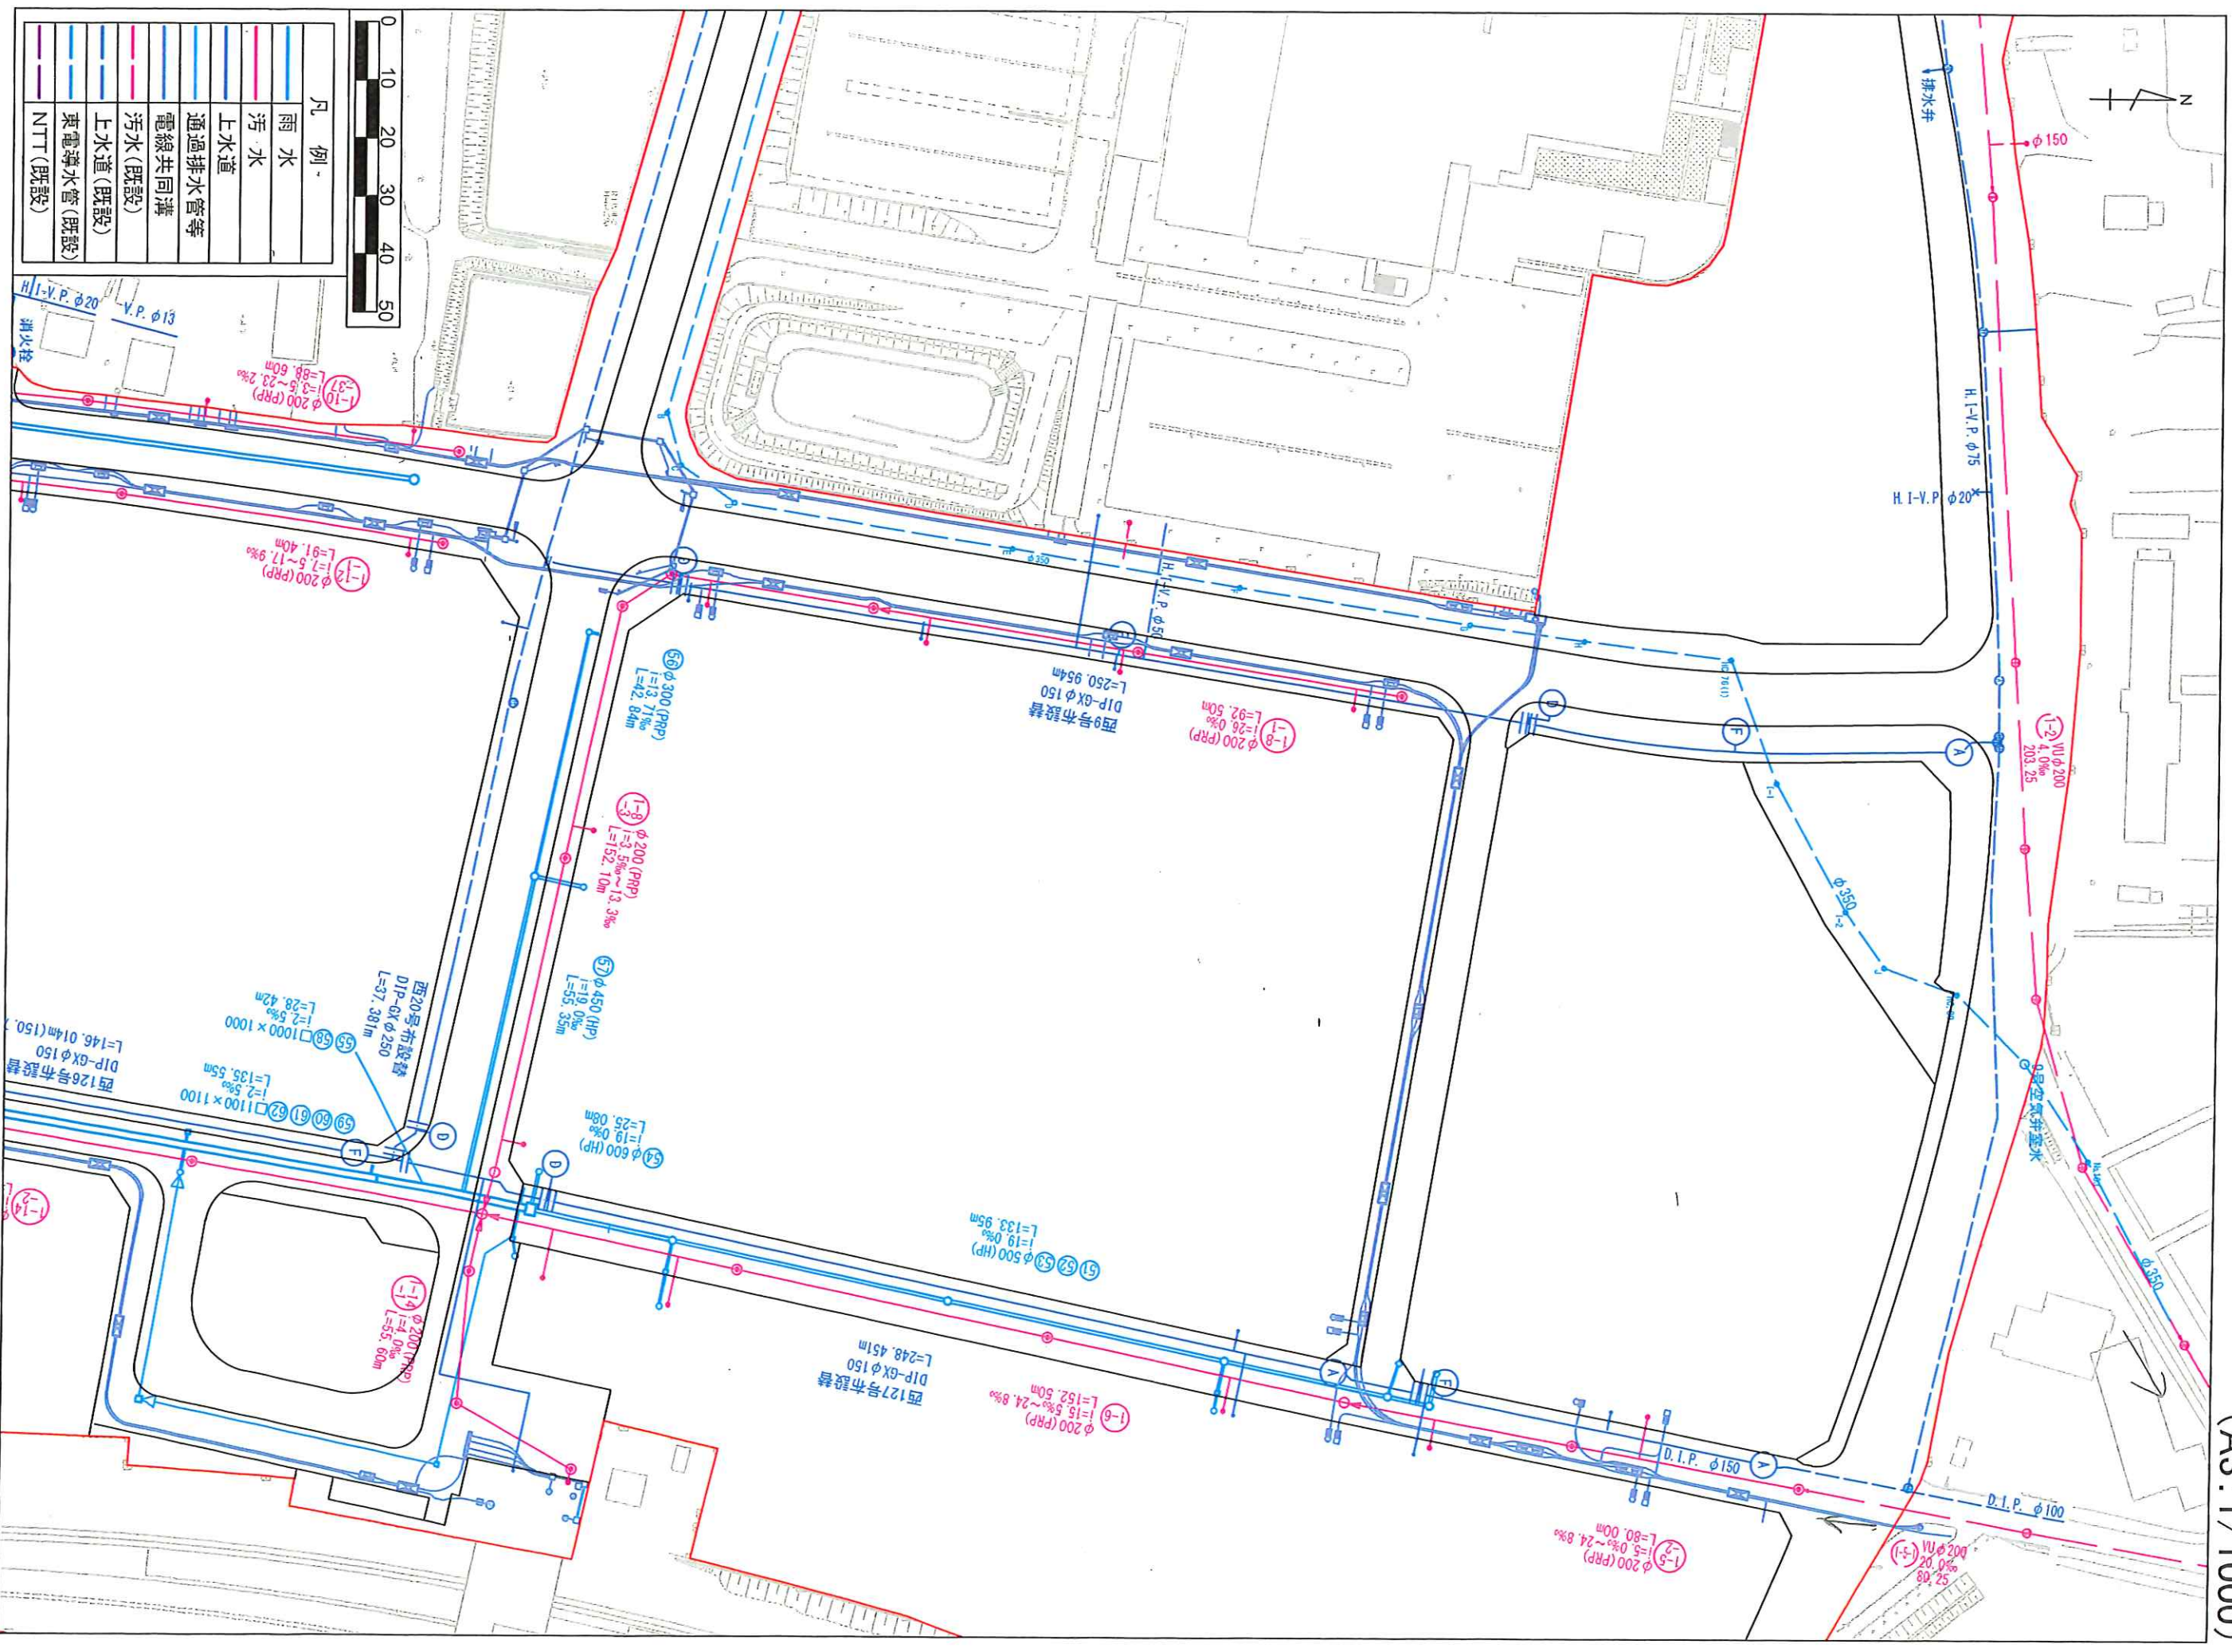

インフラ関連図(図面5)

250514作成
(A3:1/1000)

